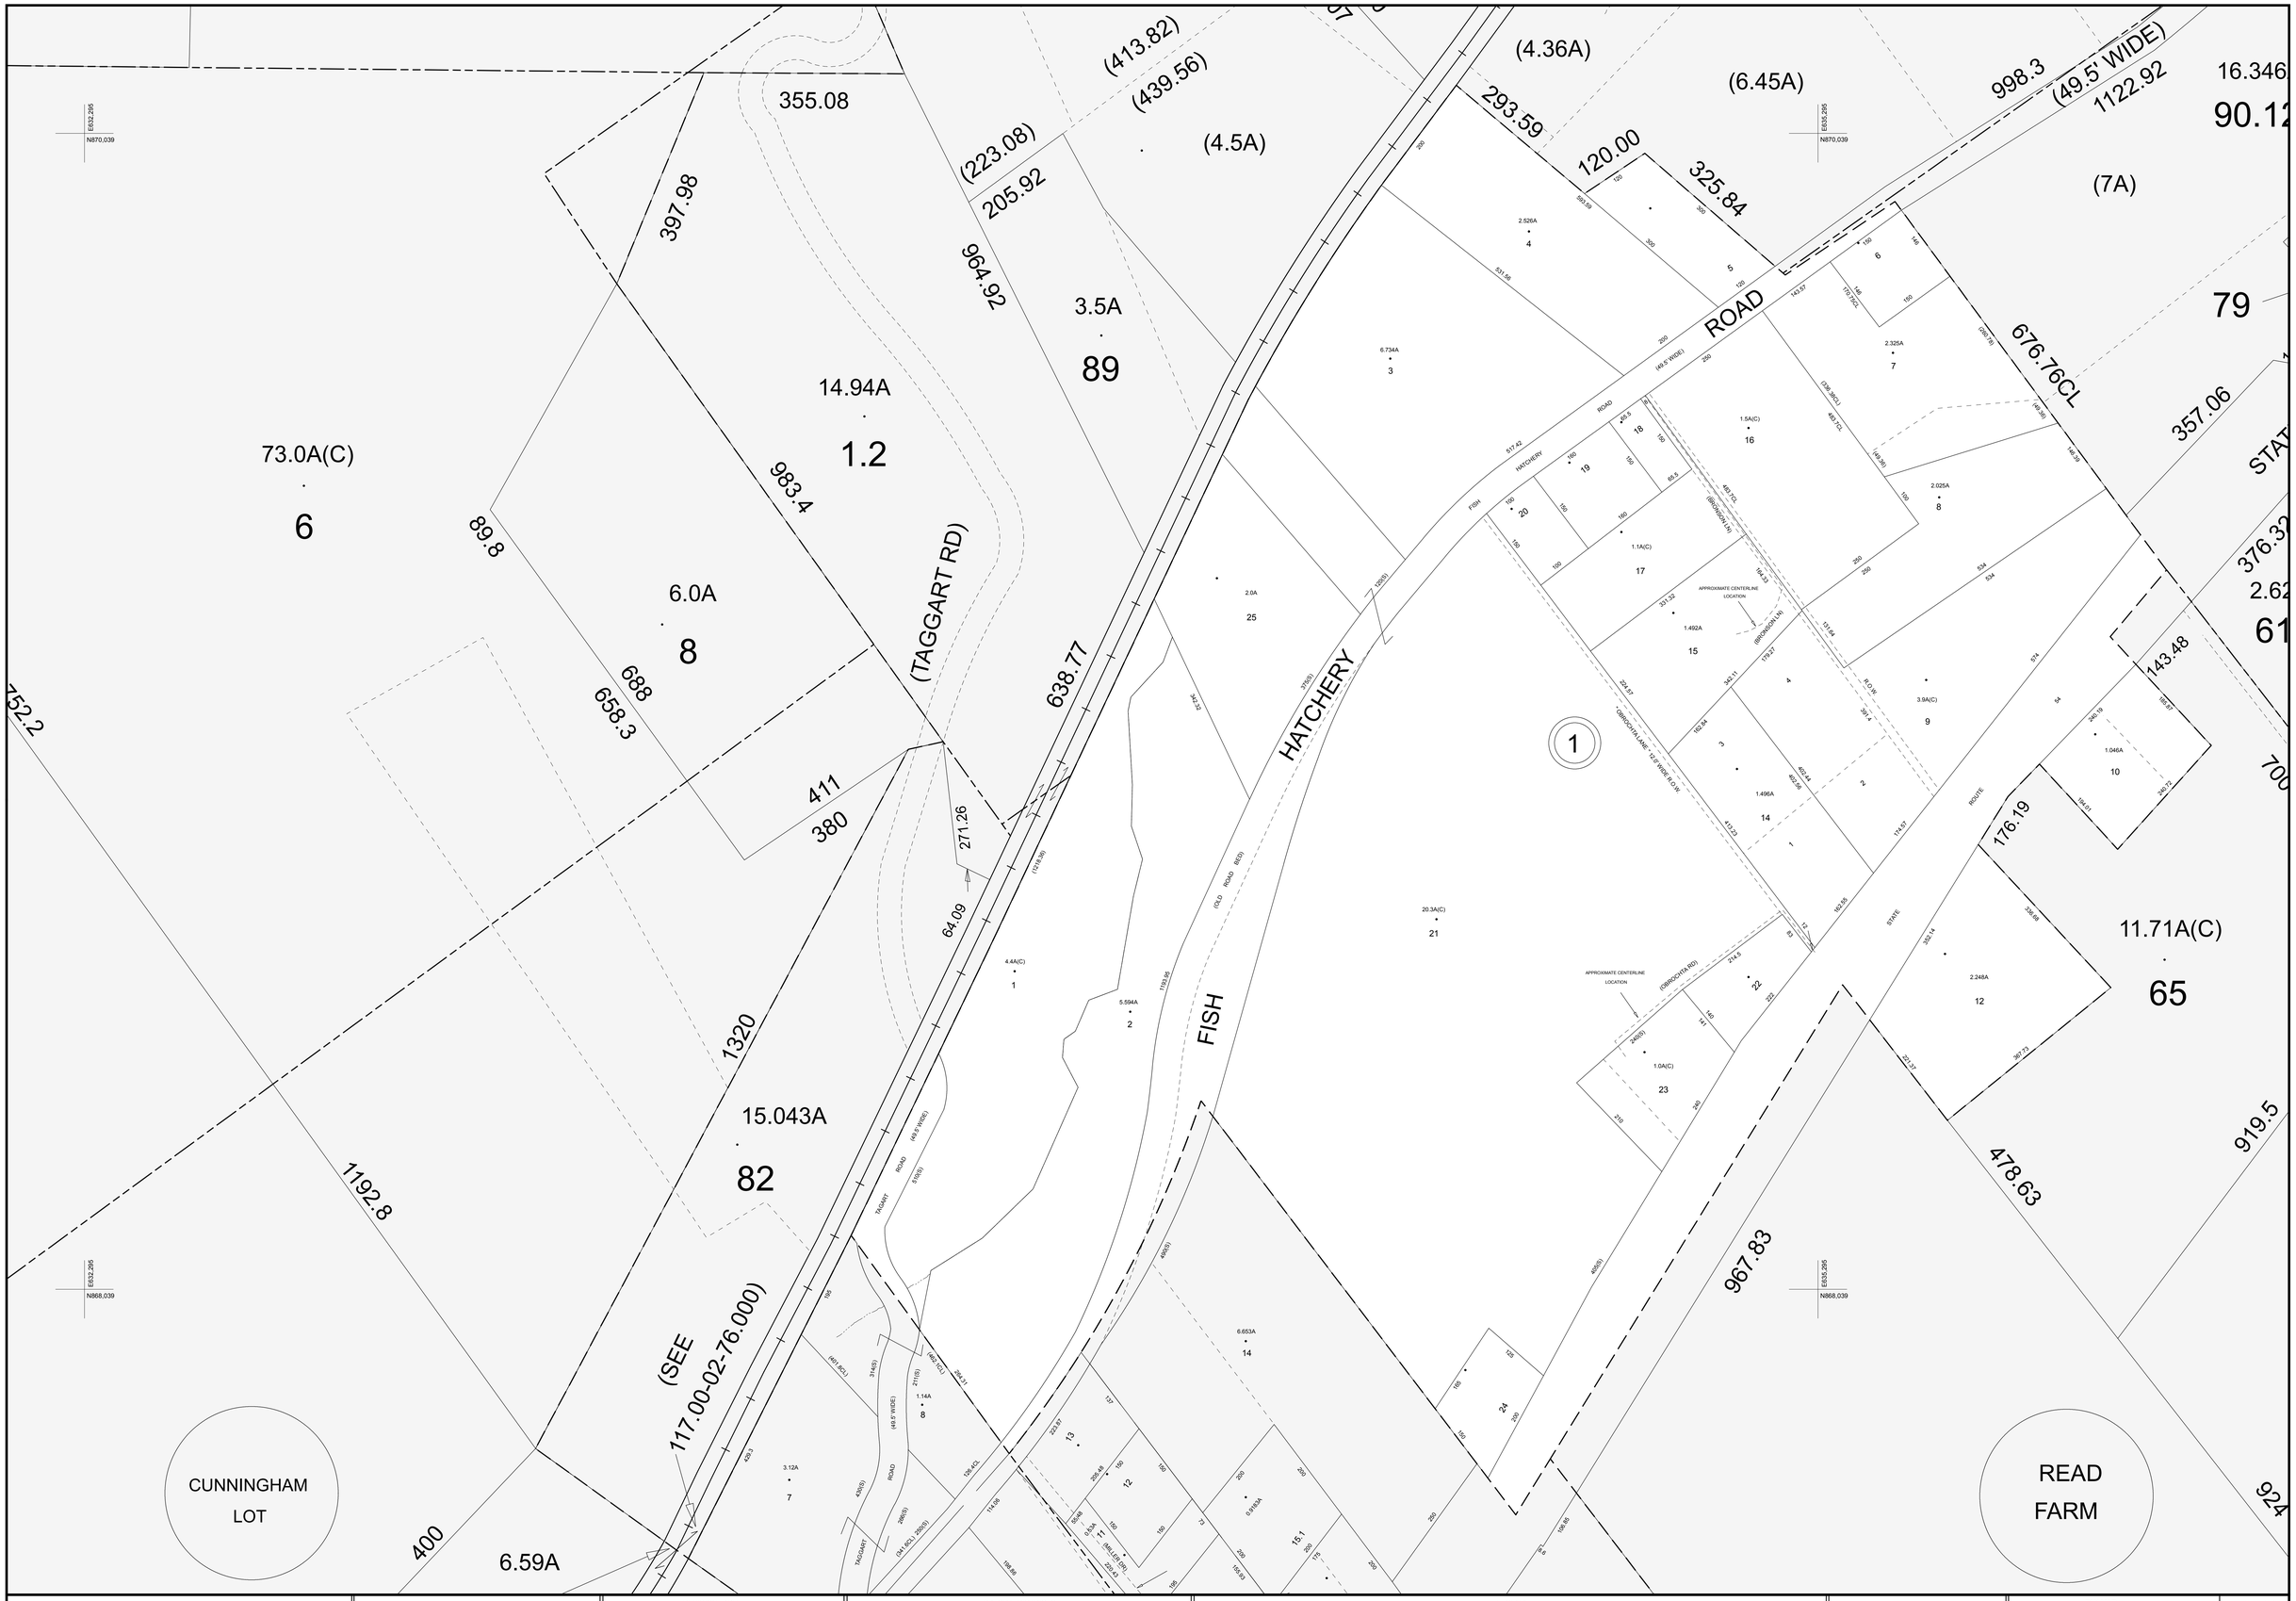

PREPARED BY
REAL PROPERTY TAX SERVICE AGENCY

PREPARED FOR
STEUBEN COUNTY BOARD OF SUPERVISORS
BATH, NEW YORK

These maps prepared for TAX Purposes only - not intended for use in the conveyance of land. Information subject to corrections as might result from an accurate instrument survey.

DIGITAL MAPPING PREPARED BY
WEILER MAPPING, INC. APR. 29, 1995

CONVERTED TO ESRI GEODATABASE 2006

REVISION TABLE

DATE	MADE BY	CHANGES OR ADDITIONS

SPECIAL DISTRICTS

SCHOOL: HAMMONDSPORT CENTRAL SCHOOL 467201	FIRE: URBANA FIRE PROTECTION DIST NO.1 FD721
HAVERLING CENTRAL SCHOOL 462402	
LIGHT:	WATER:
SEWER:	AGRICULTURAL:

LEGEND

PROPERTY LINE	TOWN LINE	FIRE DISTRICT LINE	GREAT LOT N
ORIGINAL LOT LINE	VILLAGE LINE	DENOTES COMMON OWNER	CALCULATED ACREAGE 7.5 A (C)
RAILROAD	BLOCK LIMIT	PRIVATE ROAD (SMITH RD)	DEED ACREAGE 17.5 A
STREAM OR DITCH	GREAT LOT LINE	TAX MAP BLOCK N° 116.00-1-11	SCALED DIMENSION 225 (S)
ROAD OR RAILROAD BNDY.	SCHOOL DISTRICT LINE SCH	TAX MAP PARCEL N° 14	DEED DIMENSION 173.2
COUNTY LINE	WATER DISTRICT LINE W	FILED PLAN LOT N°	COORDINATE LOCATOR 67713-107711

NORTH

130.06	131.05	131.06
130.12		131.10
130.16	131.13	131.14

SHEET INDEX

TAX MAP
TOWN OF URBANA
STEUBEN COUNTY, NEW YORK

100 0 100
GRAPHIC SCALE
1" = 100'

131.09

MAP DATE 07-09-04